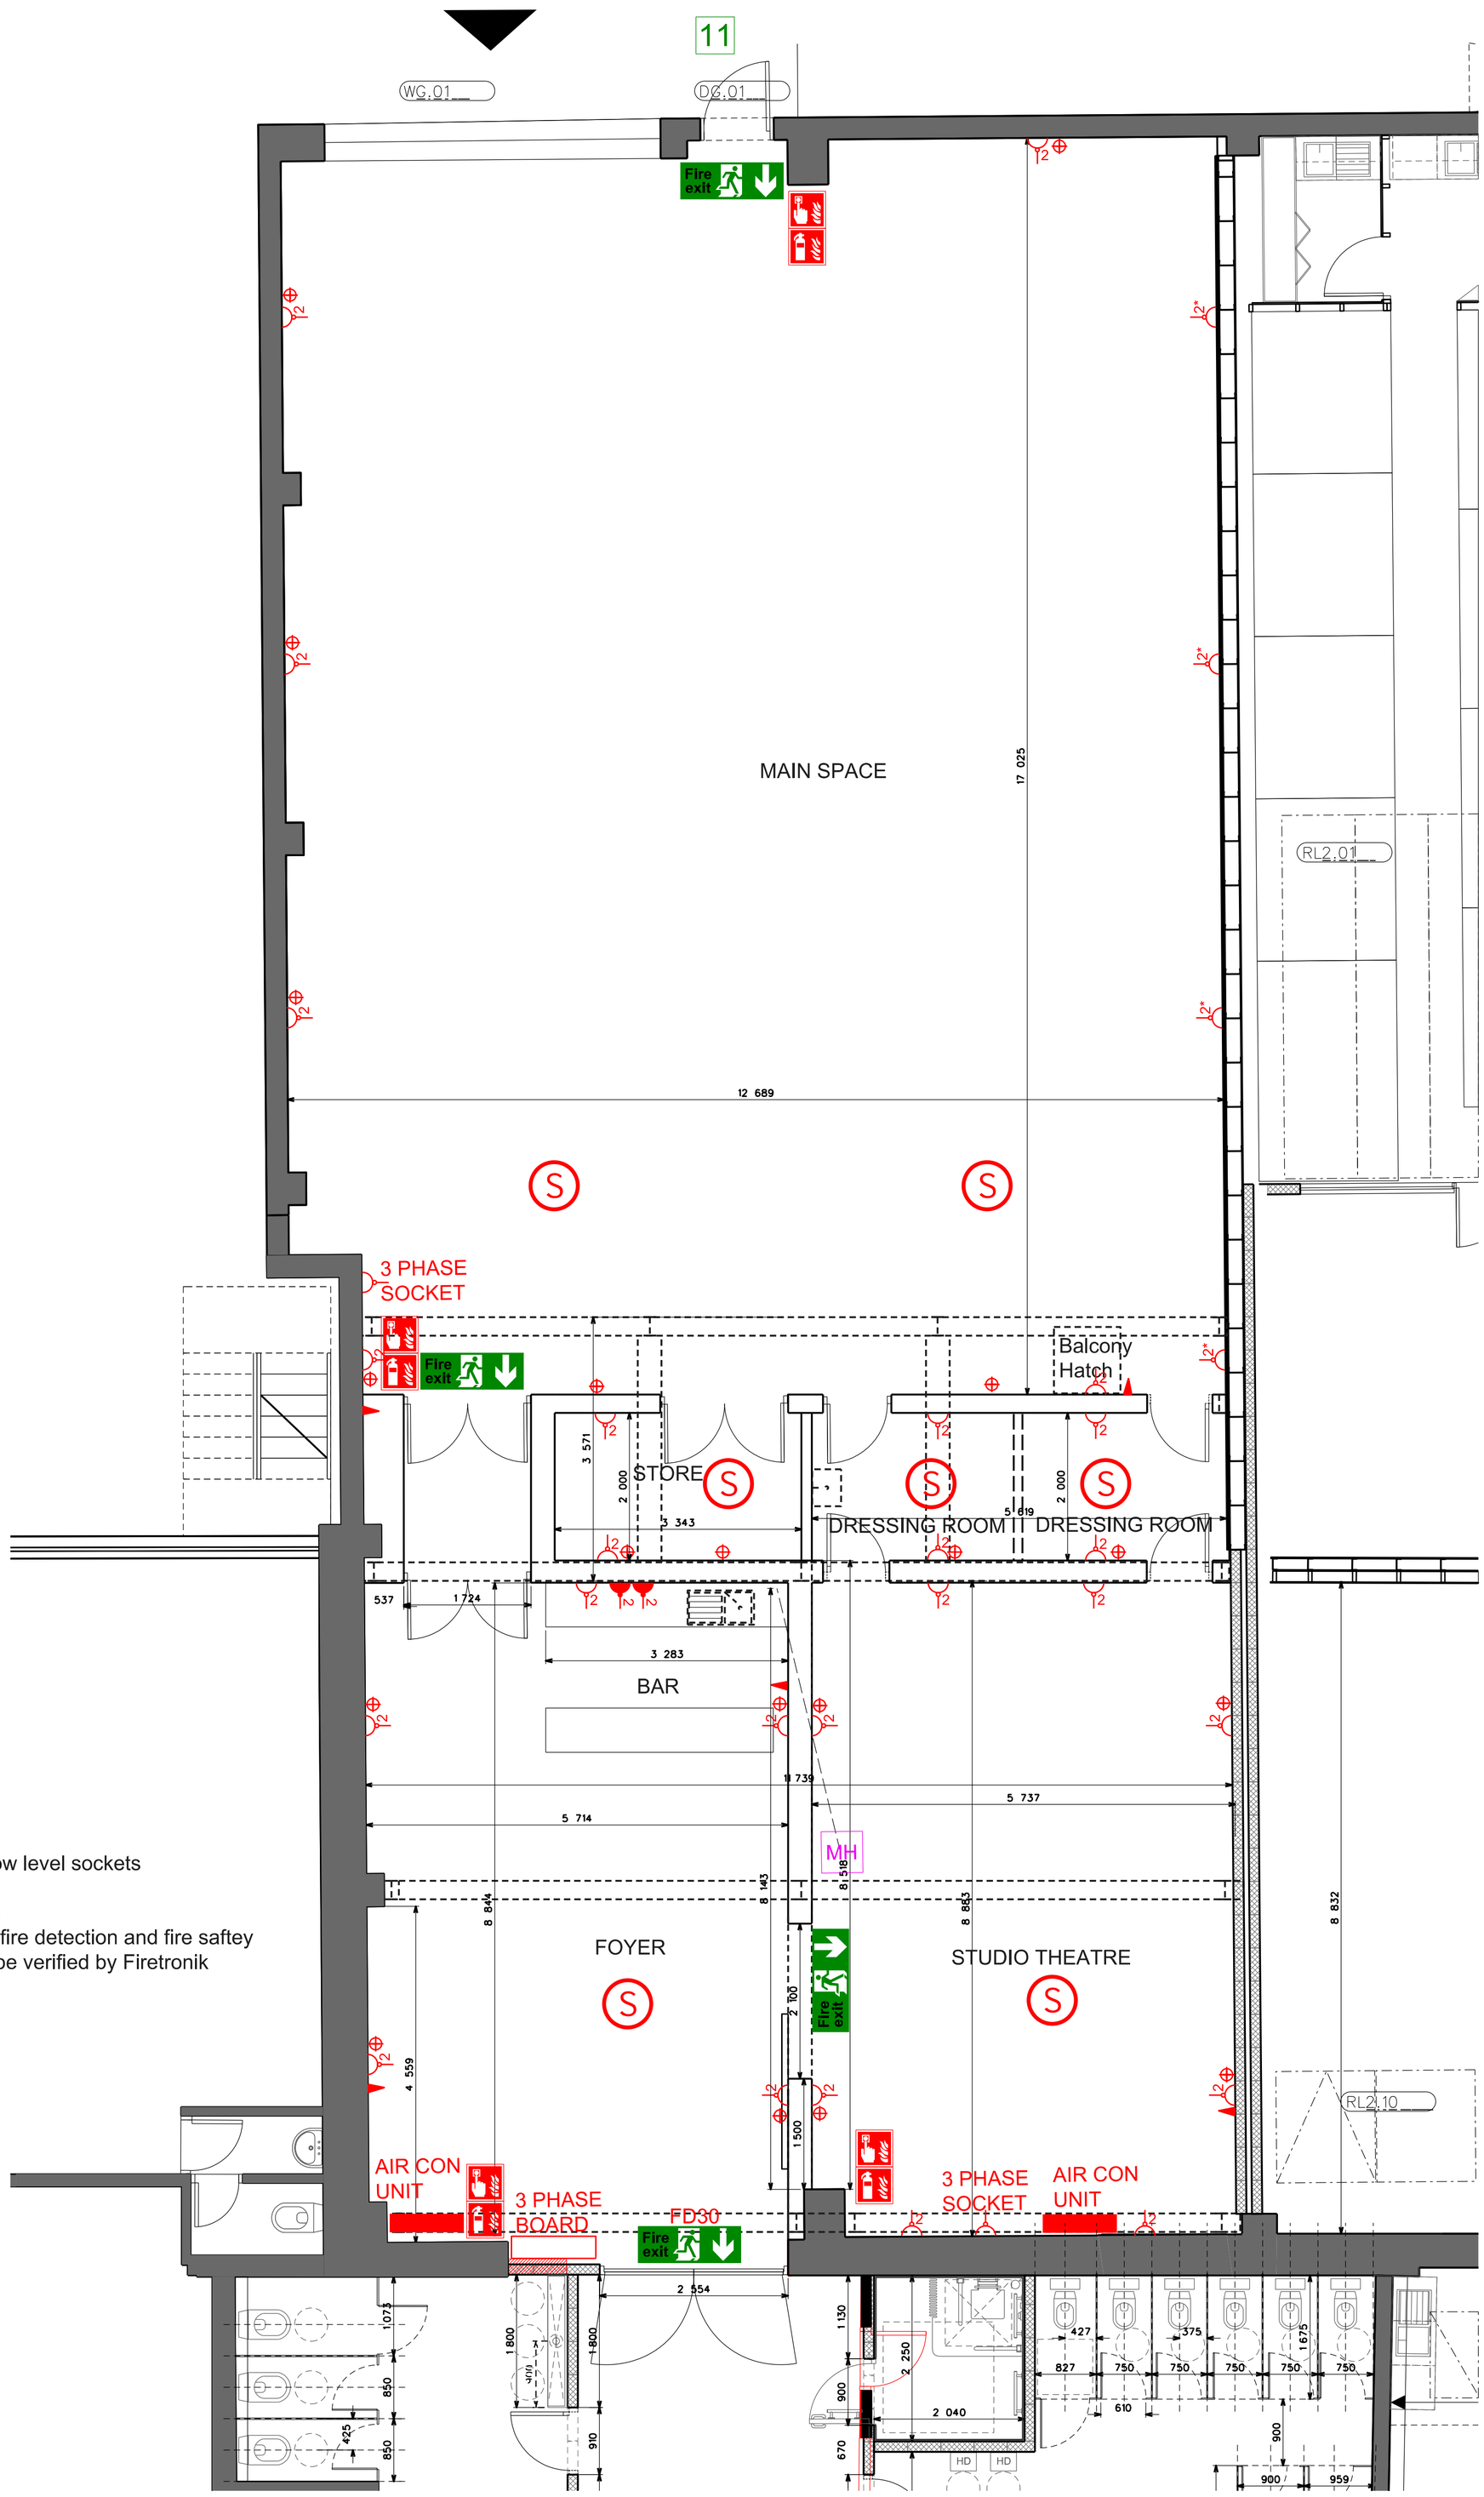

*Low level sockets

NB
All fire detection and fire saftey
to be verified by Firetronik

2 DOUBLE SWITCHED WALL SOCKET 450MM ABOVE FLOOR LEVEL

2 DOUBLE SWICHED WALL SOCKET 1200MM ABOVE FLOOR LEVEL

KLIK ROSE AT HIGH LEVEL

DATA SOCKET

2* DOUBLE SWITCHED WALL SOCKET LOW LEVEL ALONG SKIRTING BOARD

EMERGENCY CALL POINT

FIRE EXTINGUISHER

ILLUMINATED FIRE EXIT SIGN

AIR CONDITIONING

SMOKE DETECTOR

3 PHASE BOARD

DO NOT SCALE FROM THIS DRAWING

THE CONTRACTOR IS TO CHECK AND VERIFY ALL BUILDING AND SITE DIMENSIONS, LEVELS AND SEWER INVERT LEVELS AT CONNECTION POINTS BEFORE WORK STARTS

THIS DRAWING IS TO BE READ AND CHECKED IN CONJUNCTION WITH ENGINEERS AND OTHER SPECIALIST DRAWINGS

THE DRAWING AND THE WORKS DEPICTED ARE THE COPYRIGHT OF THIS PRACTICE AND MAY NOT BE REPRODUCED EXCEPT BY WRITTEN PERMISSION

Rev:	Date:	Description
A		PLANNING

Job: Hackney Downs Studios
Client: Eat Work Art

Drawing: Theatre Services
Drawing no: T101
Rev: A
Status: ~~For Construction~~
Scale: 1:100@A3/1:50@A1
Date: 16/02/15

citizensdesignbureau
2 christchurch square, london E9 7HU
t : 07966 485 318
e : katy@citizensdesignbureau.net